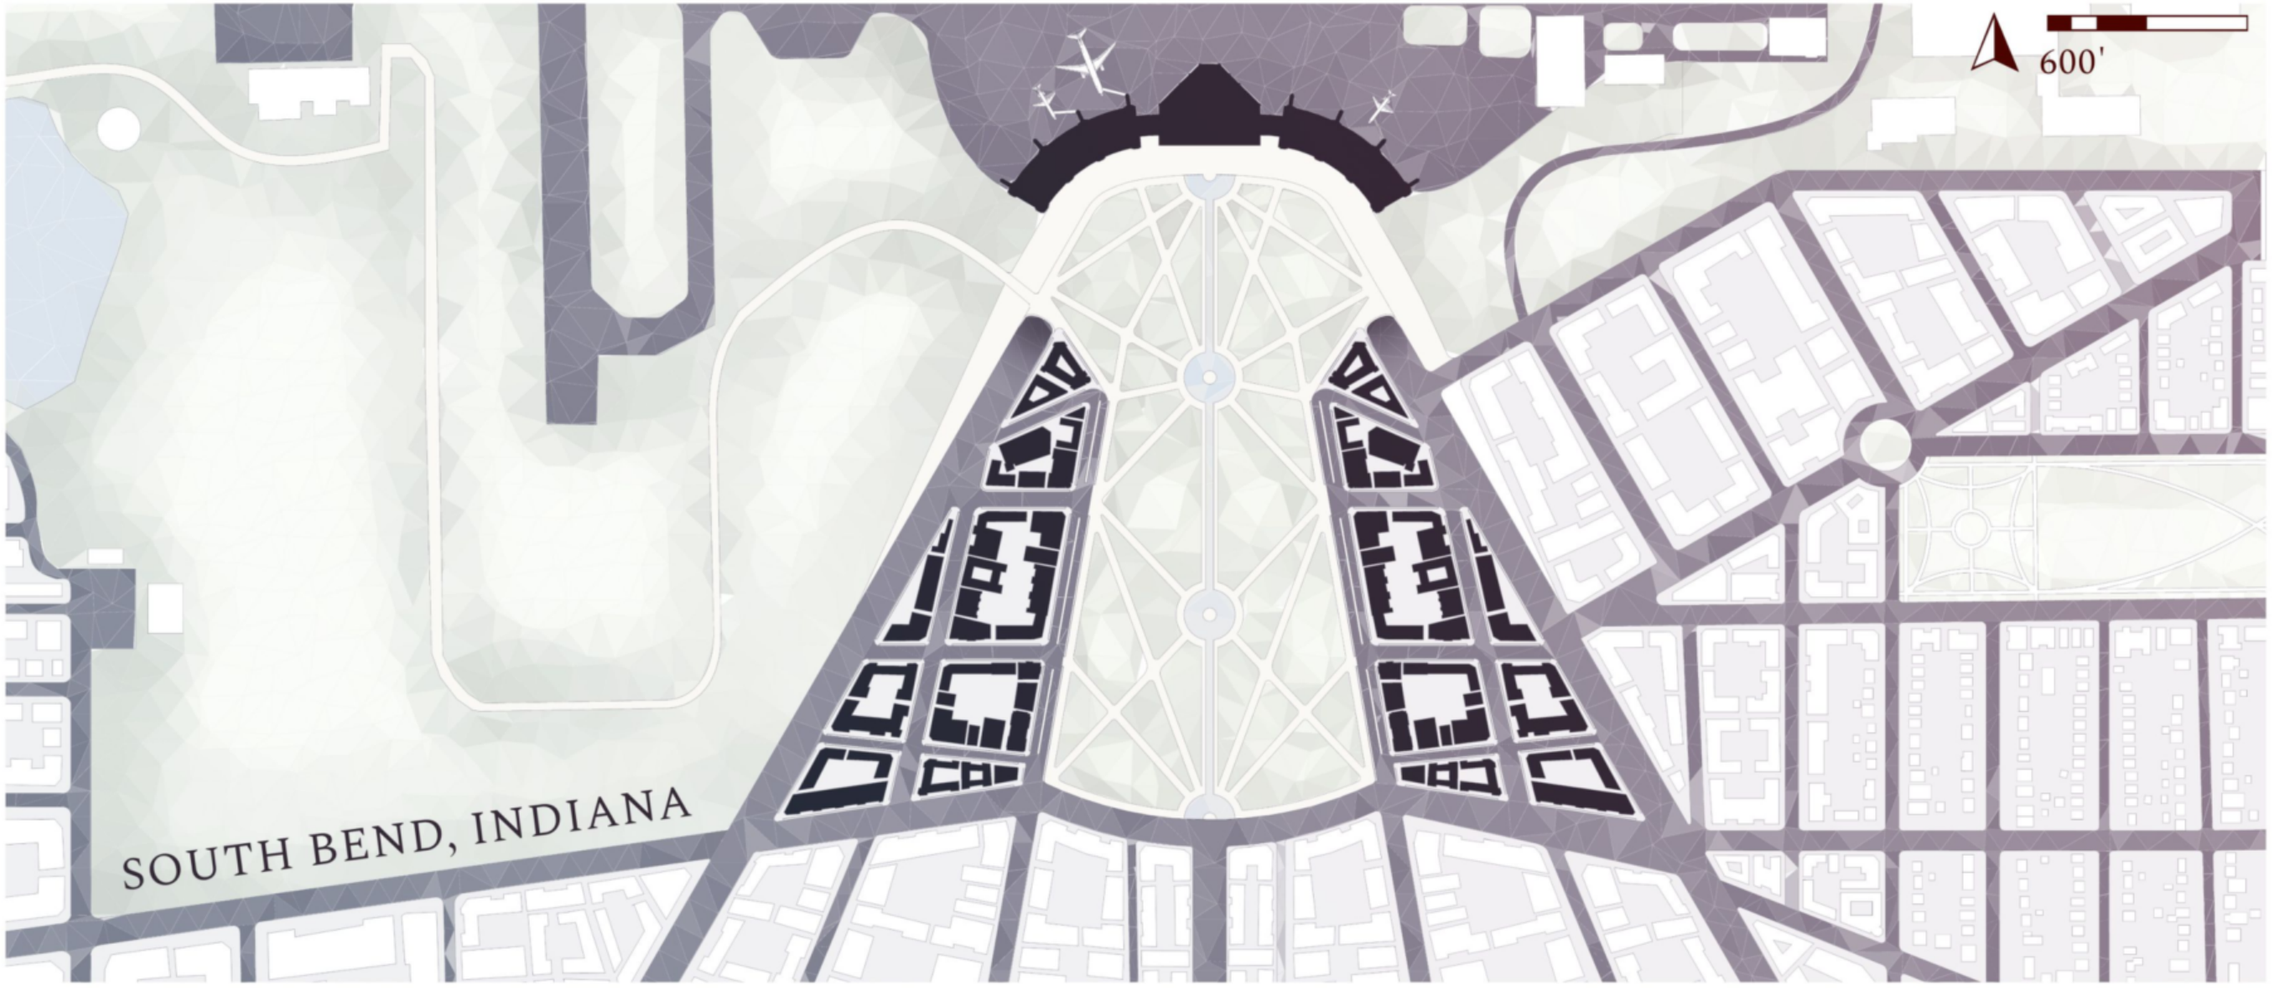
600'
SOUTH BEND, INDIANA